ITEM	PART	DESCRIPTION	QTY
1	B06523	IP65 12 GRI CEN PARETE	1
2	383400000	TS 35X7.5 2M/ST/ZN c/w ENCLOSURE	0.25
3	1061200000	WEW 35/2	1
4	1137790000	WSI 25/1 10x38 1KV	6
5	1880100000	ESG 6/15 K MC NE WS	6
6	2530550000	VPU PV II 3 1000	1
7	1020300000	WDU 10	2
8	1010300000	WPE 10	1
9	1609900000	WS 12/6 MC NE WS	6
10	H0010886	M16 ECONO PLASTIC GLAND IP67 c/w LOCKNUT	3
11	H0010886	M16 ECONO PLASTIC GLAND IP67 c/w LOCKNUT	6
12	SI311010	WSI BUSBARCOMB 1000V 1P	0.25
13	10x38 FUSE 10A	MERSEN 10x38 10A FUSE 1000VDC	6
14	PV RD 10mm	RED PV DOUBLE INSULATED CABLE 10mm²	1
15	PV BK 10mm	BLACK PV DOUBLE INSULATED CABLE 10mm²	1

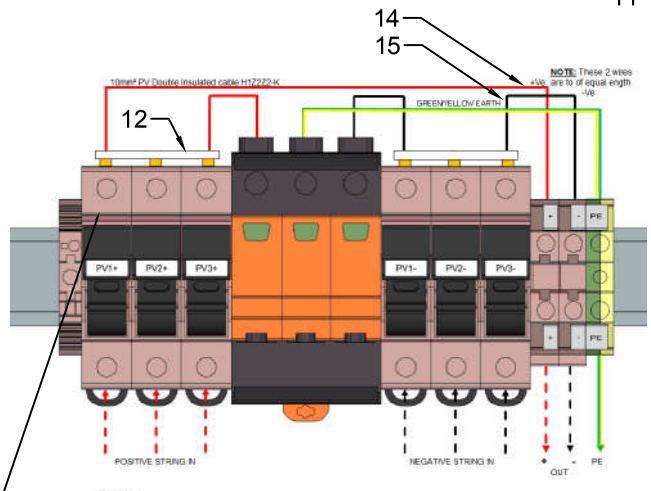

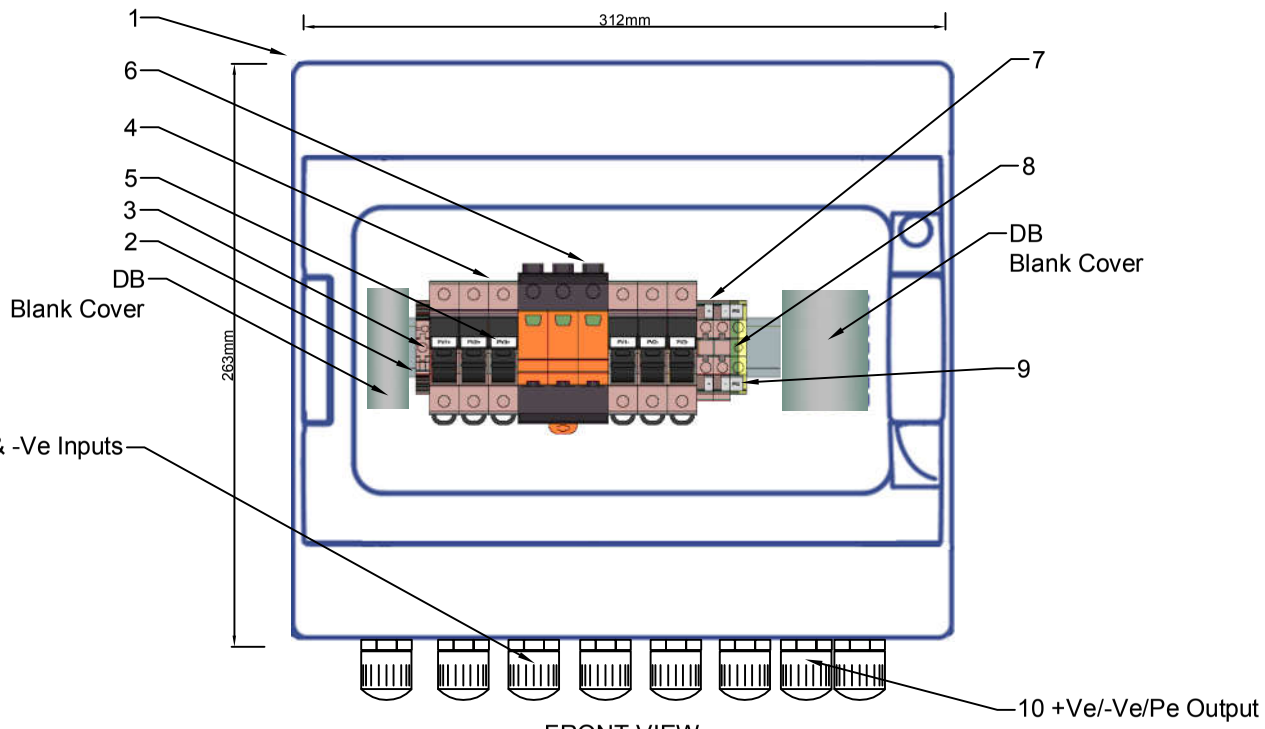

FRONT VIEW

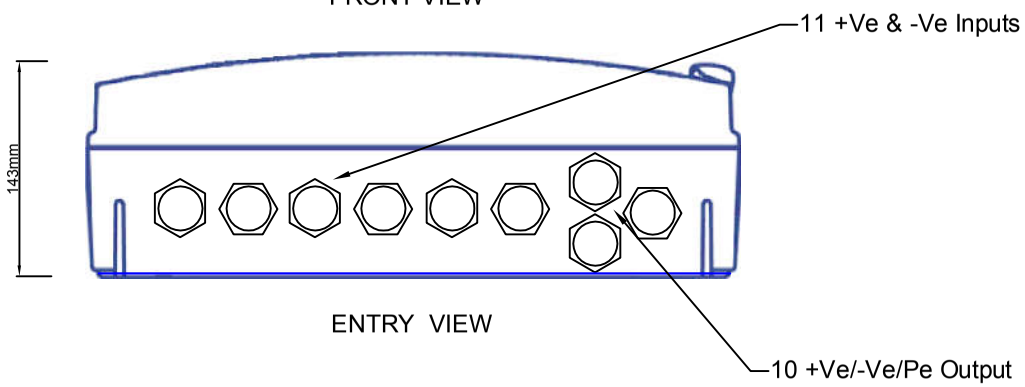

ENTRY VIEW

PROJECT: PISTD 3/4/5/6/7 STRING PV	JOB No:	Sht:	Sts:	Rev:	Detail:	DRN:	CHK:	APPR:	DATE:	ELECTECH RENEWABLE SOLUTIONS
	PI3STR	-1	A	0	For Appr./Comment	TMK	TG	PMD	06/04/2020	
CLIENT: ELECTECH RENEWABLE SOLUTIONS										
ITEM DESCRIPTION: 3 STRING PV WITH GLAND ENTRY										
DRAWING No: PI3STRSTD-1A0										
STATUS - A COMMENT/APPROVAL										
STATUS - B APPROVED FOR CONSTRUCTION										
STATUS - C AS BUILT										

Electech
renewable solutions
Tel: 010 003 2831 PO Box 193
17 JG Strydom Rd Edenvale 1610
Weltevredenpark South Africa
Proudly Bidvest
www.voltex.co.za

MANUFACUTURERS DETAILS

PHAMBILI Interface

PHAMBILI INTERFACE (Pty) Ltd
1 Voyager street
Linbro Business Park, Rep South Africa

Contact
Telephone: +27 11 452 1930
Fax: +27 11 452 6455

Weidmüller

SCALE REF		SIZE A4	SHEET 01 of 01